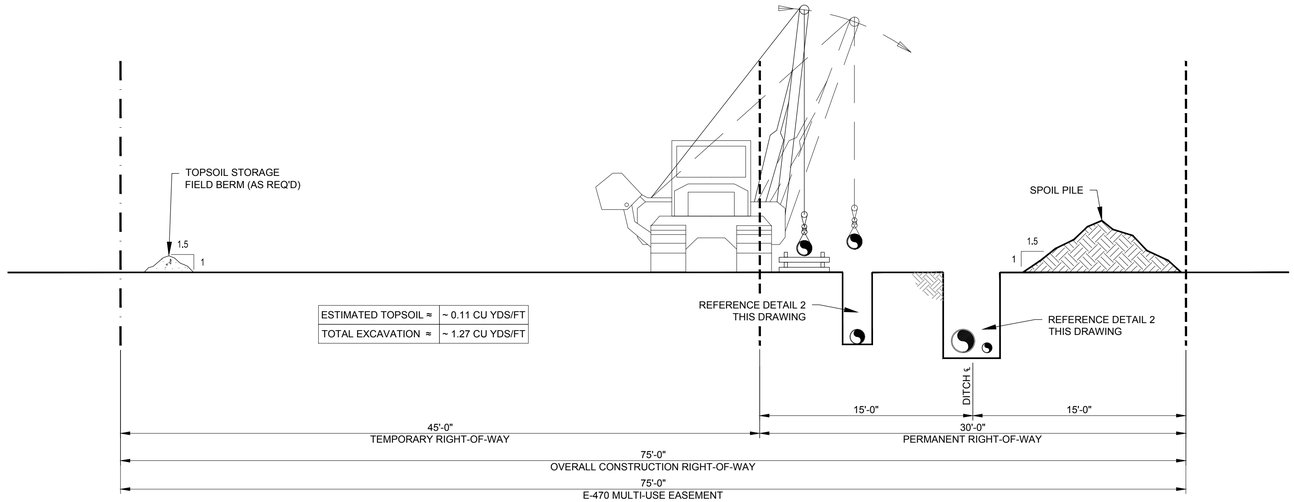

DITCH DETAIL 2 - LOOKING UP STATION

SCALE 3/16"=1'-0"

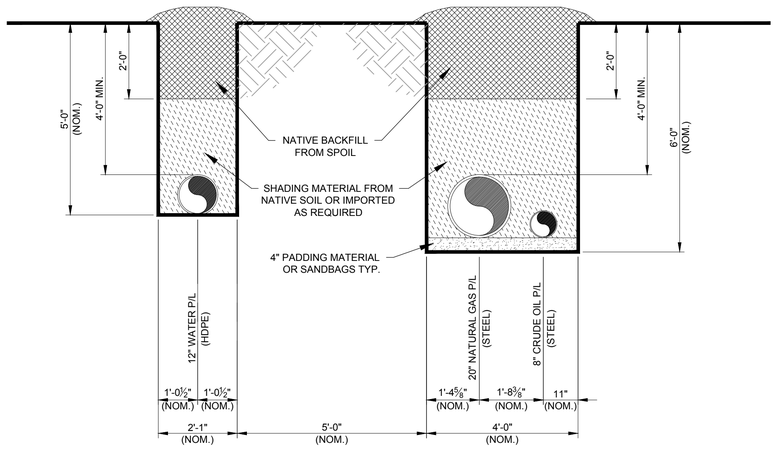

DETAIL 2

SCALE 1/2"=1'-0"

NOTES:
1. ASSUME 6" DEPTH OF TOPSOIL.

REFERENCE DRAWINGS		REVISIONS					
		A	ISSUED FOR C.U.P. APPLICATION	JTW	CC	ALS	03/10/17
DRAWING NO	DESCRIPTION	No	DESCRIPTION	BY	CHKD	APPV'D	DATE

DISCOVERY

ZION ENGINEERING, LLC

8100 E. Maplewood Ave., Suite 100
Greenwood Village, CO 80111
303-243-3050

DISCOVERY DJ SERVICES, LLC.

BOARDWALK PIPELINE PROJECT - PHASE II
TYPICAL 75' RIGHT-OF-WAY & DITCH DETAILS
DETAIL 2

SCALE:	DRAWING NO:	REV:
AS SHOWN	17008-DD-1002	A

P:\Discovery Midstream\17008 – Discovery Phase II Permitting Support\CAD\MAP\SHTS\Ditch Details\17008–DD–1002.dwg Jeremy.williams 3/9/2017 8:54:25 AM